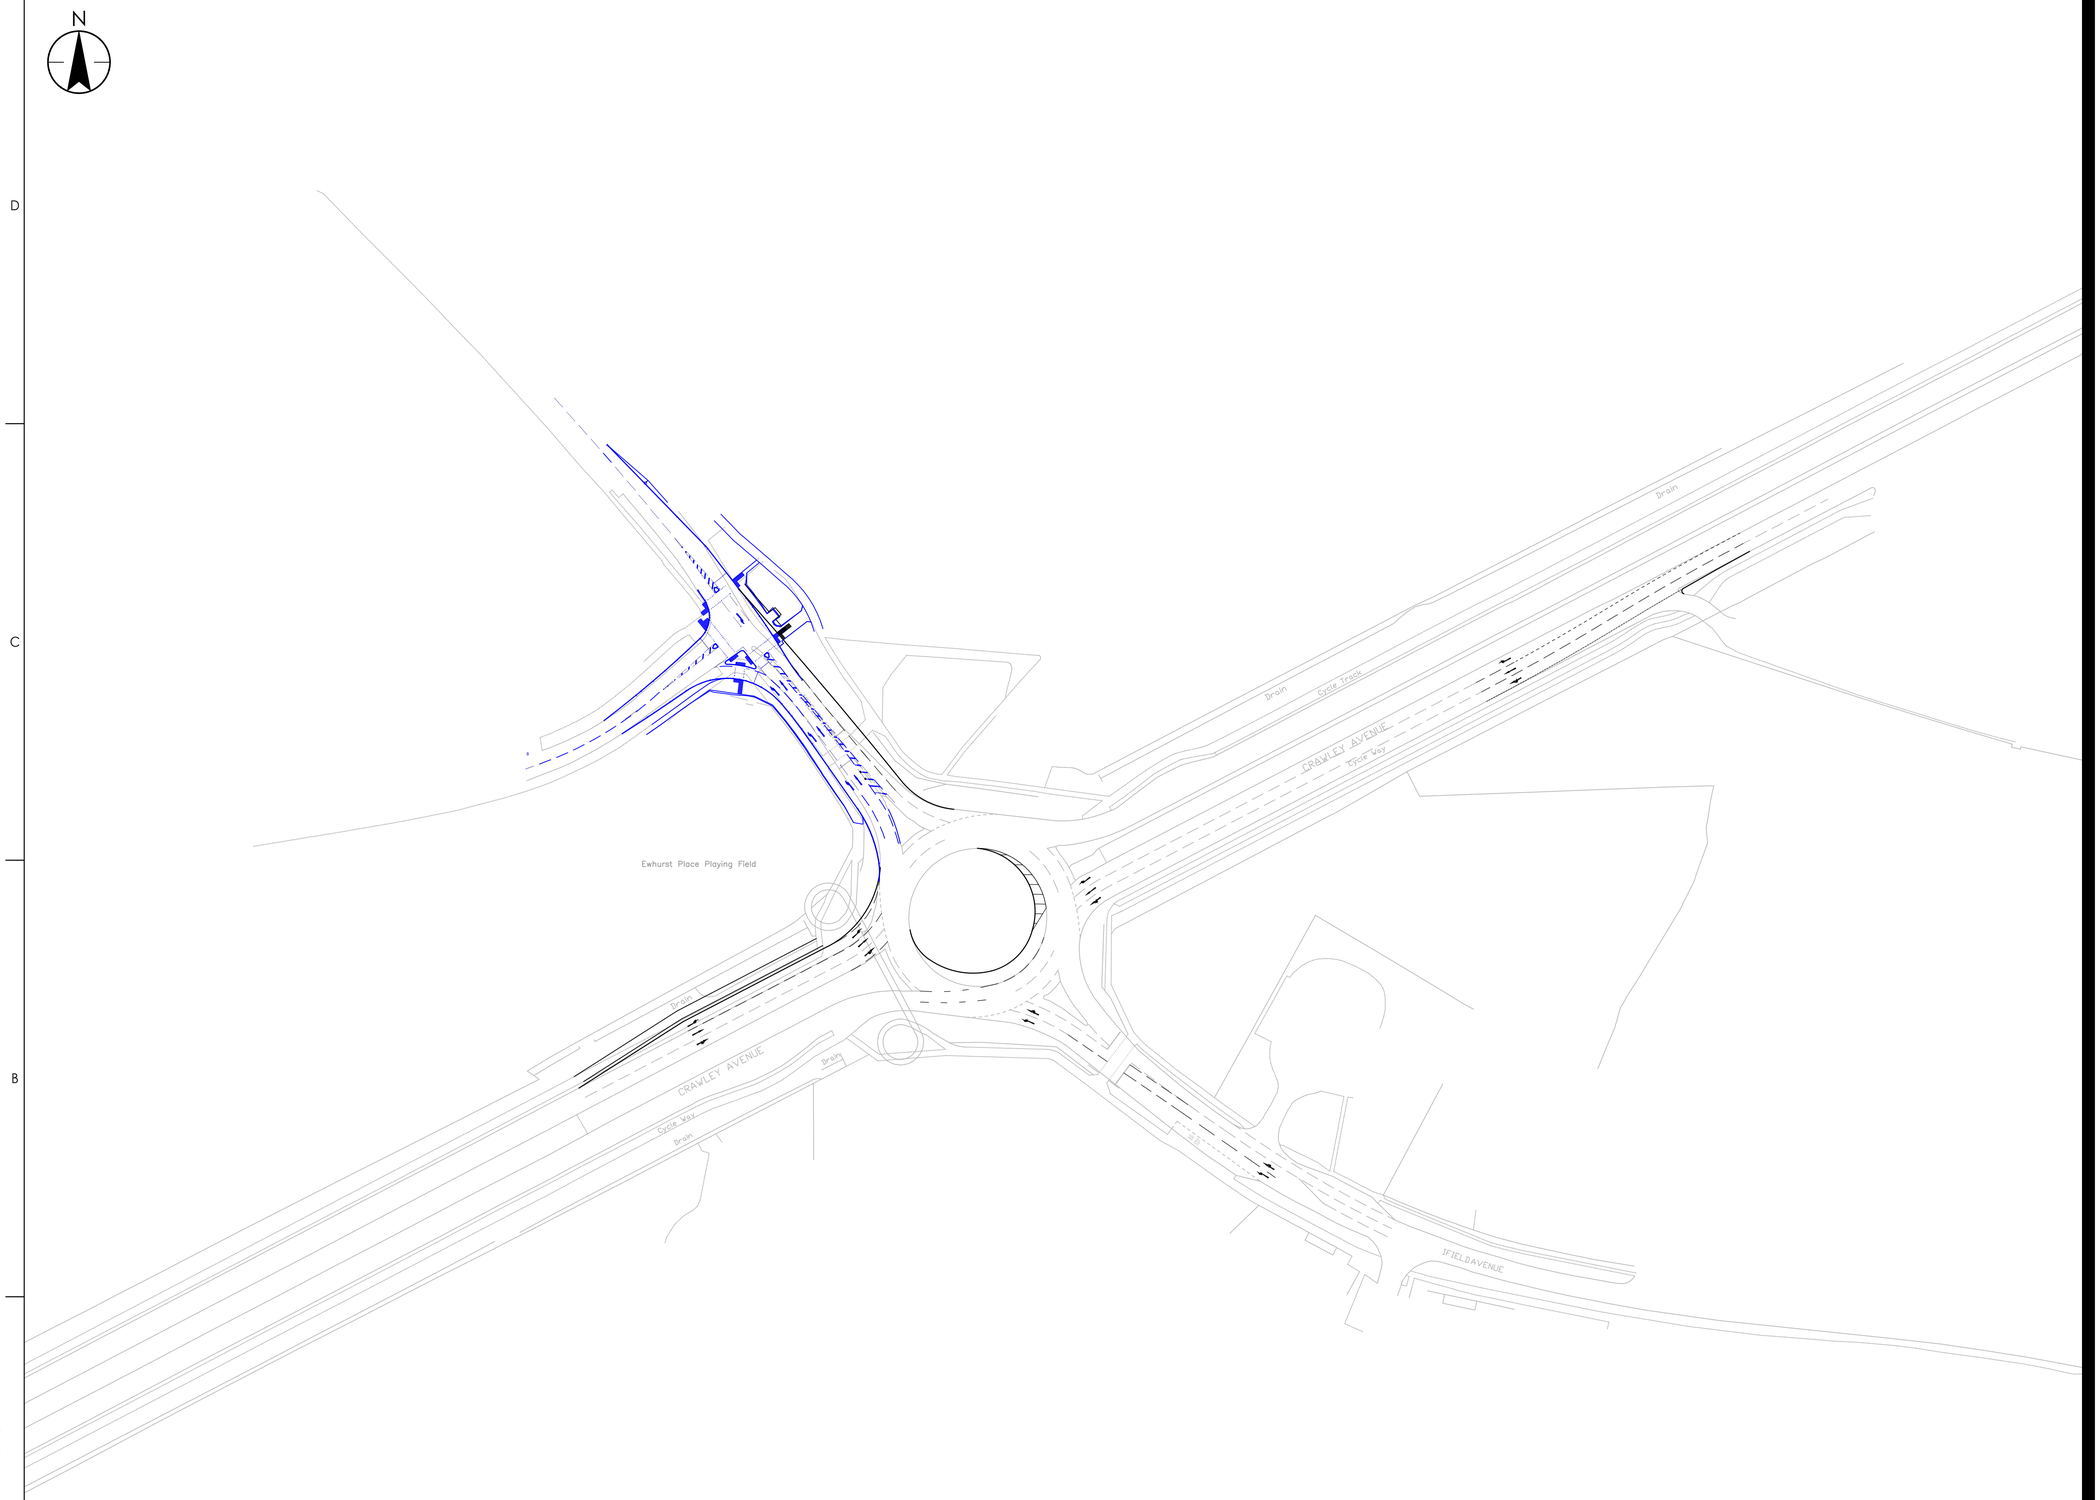

© Crown copyright and database rights 2021 . Unauthorised reproduction infringes Crown copyright and may lead to prosecution or civil proceedings. Ordnance Survey STANTEC UK LTD

Plotted: 28.09.2021 20:21 ; Plotted by: Cox, Ryan
Drawing name: J:\48559\Crawley Transport Study\transport\drawings, photos & videos\cad\dwgs\sk\48559-5501-SK004.dwg

Stantec

Stantec UK Limited
READING
Caversham Bridge House, Waterman Place, Reading,
Berkshire RG1 8DN
Tel: +44 1189 500 761
www.stantec.com/uk

Copyright Reserved

The Contractor shall verify and be responsible for all dimensions. DO NOT scale the drawing - any errors or omissions shall be reported to Stantec without delay.
The Copyrights to all designs and drawings are the property of Stantec. Reproduction or use for any purpose other than that authorized by Stantec is forbidden.

Notes

UTILITIES NOTE: The position of any existing public or private sewers, utility services, plant or apparatus shown on this drawing is believed to be correct, but no warranty to this is expressed or implied. Other such plant or apparatus may also be present but not shown. The Contractor is therefore advised to undertake their own investigation where the presence of any existing sewers, services, plant or apparatus may affect their operations.

KEY

PROPOSED IMPROVEMENT TAKEN FROM WSP DRAWING 70053490-DD-GA-101

Issued/Revision		By	Appd	YYYY.MM.DD
A	ADDITIONAL JUNCTION ADDED	BS	DH	28/09/2021
		Dwn.	Dsgn.	Chkd.	YYYY.MM.DD
		DH	DH	PG	2021.04.30

Issue Status

DRAFT CONCEPTUAL LAYOUT

This document is suitable only for the purpose noted above.
Use of this document for any other purpose is not permitted.

Client/Project Logo

Crawley Borough Council

Client/Project

Crawley Borough Council

Crawley Transport Study

Title

Crawley Avenue / Ifield Avenue
Scenario 2 and 3
Junction Mitigation Scheme

Project No. 48559

Scale 1:1000

Revision A

Drawing No. 48559/5501/SK004